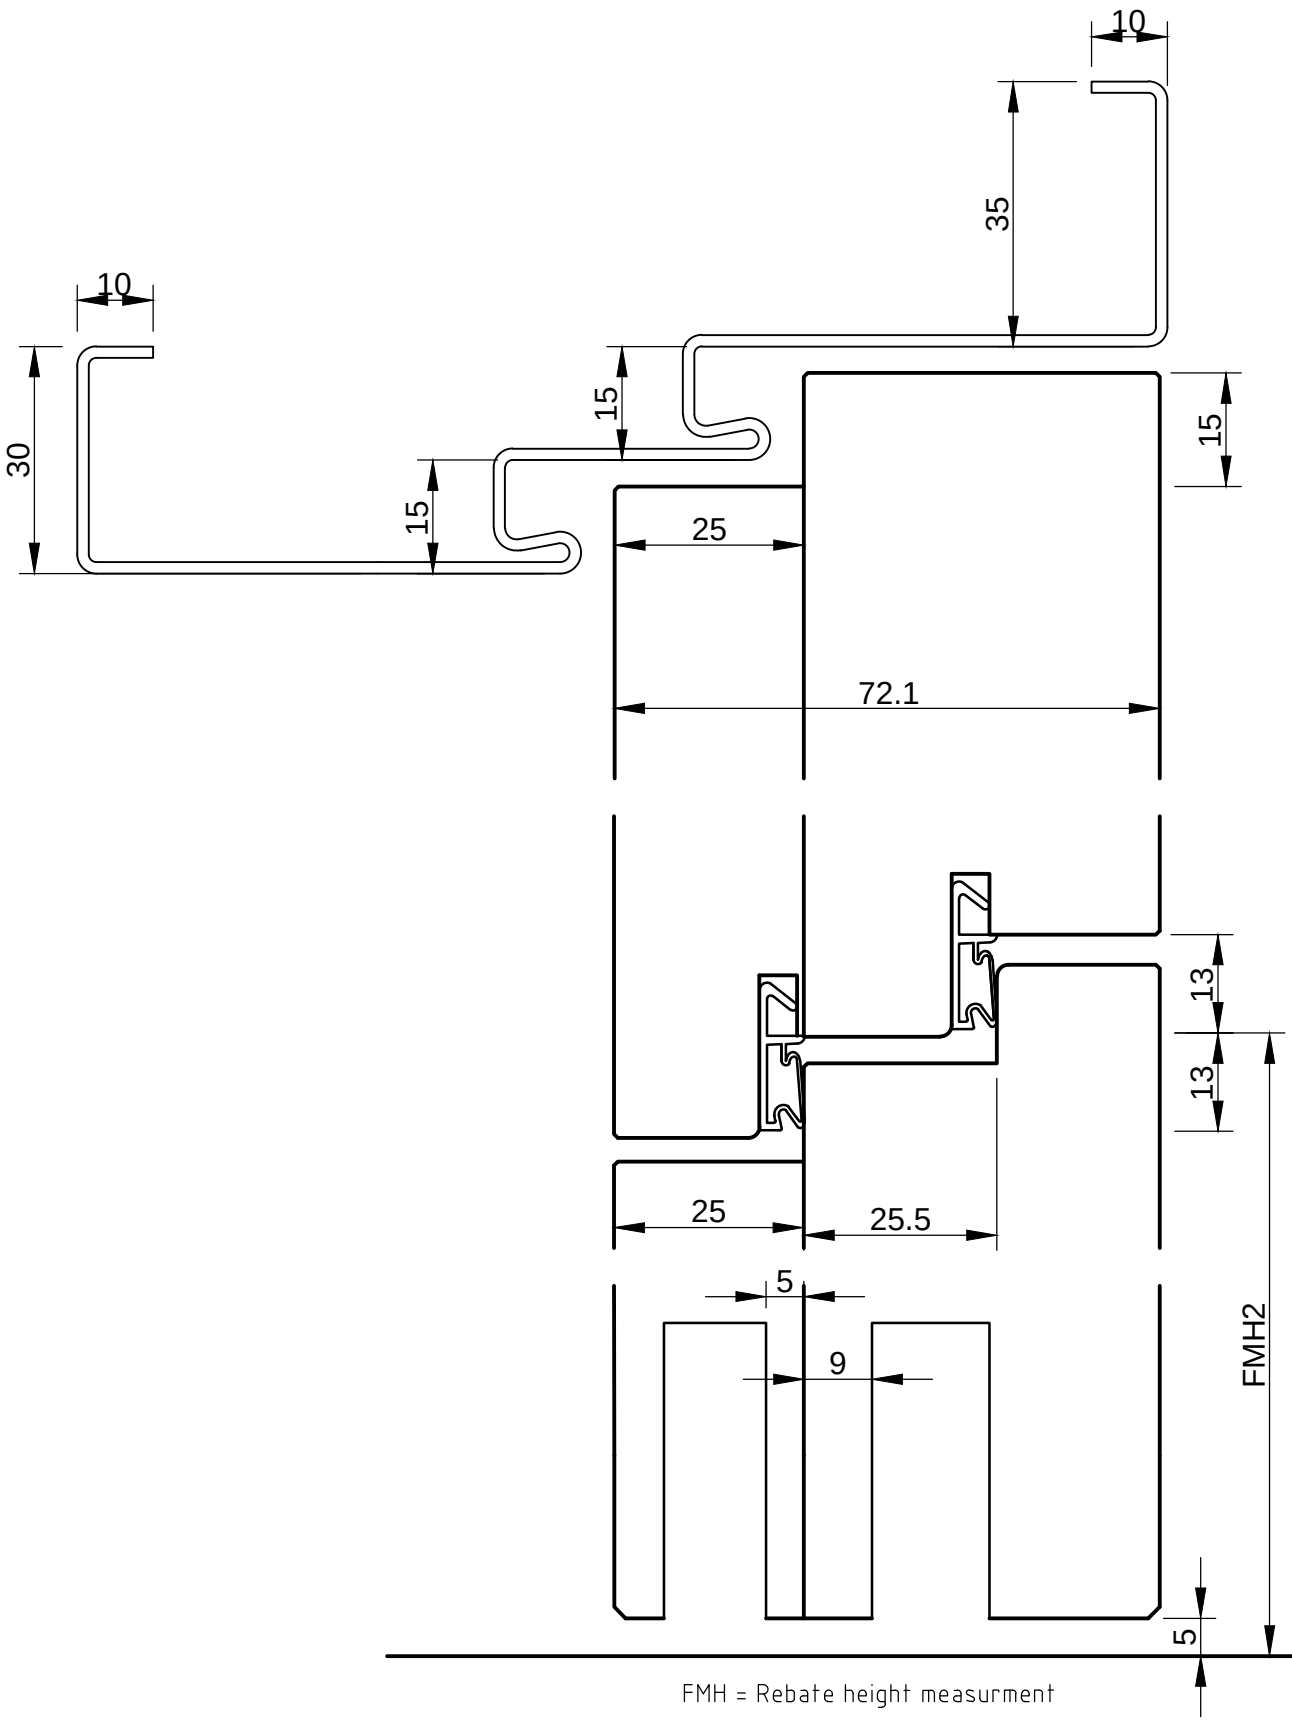

-All dimensions in mm
-Dimensions in brackets also possible
-Door thickness values are estimates and depend on the surface type

Projekt	RS-4-S-OTB_42 Unrebated with jamb rebate		
Objekt-NR.	System drawing	Register	4.2
Detail	Vertikal section	Index	4.2_6
Gezeichnet	MD	Masstab 1:1	Datum 02.2014

BERTSCH